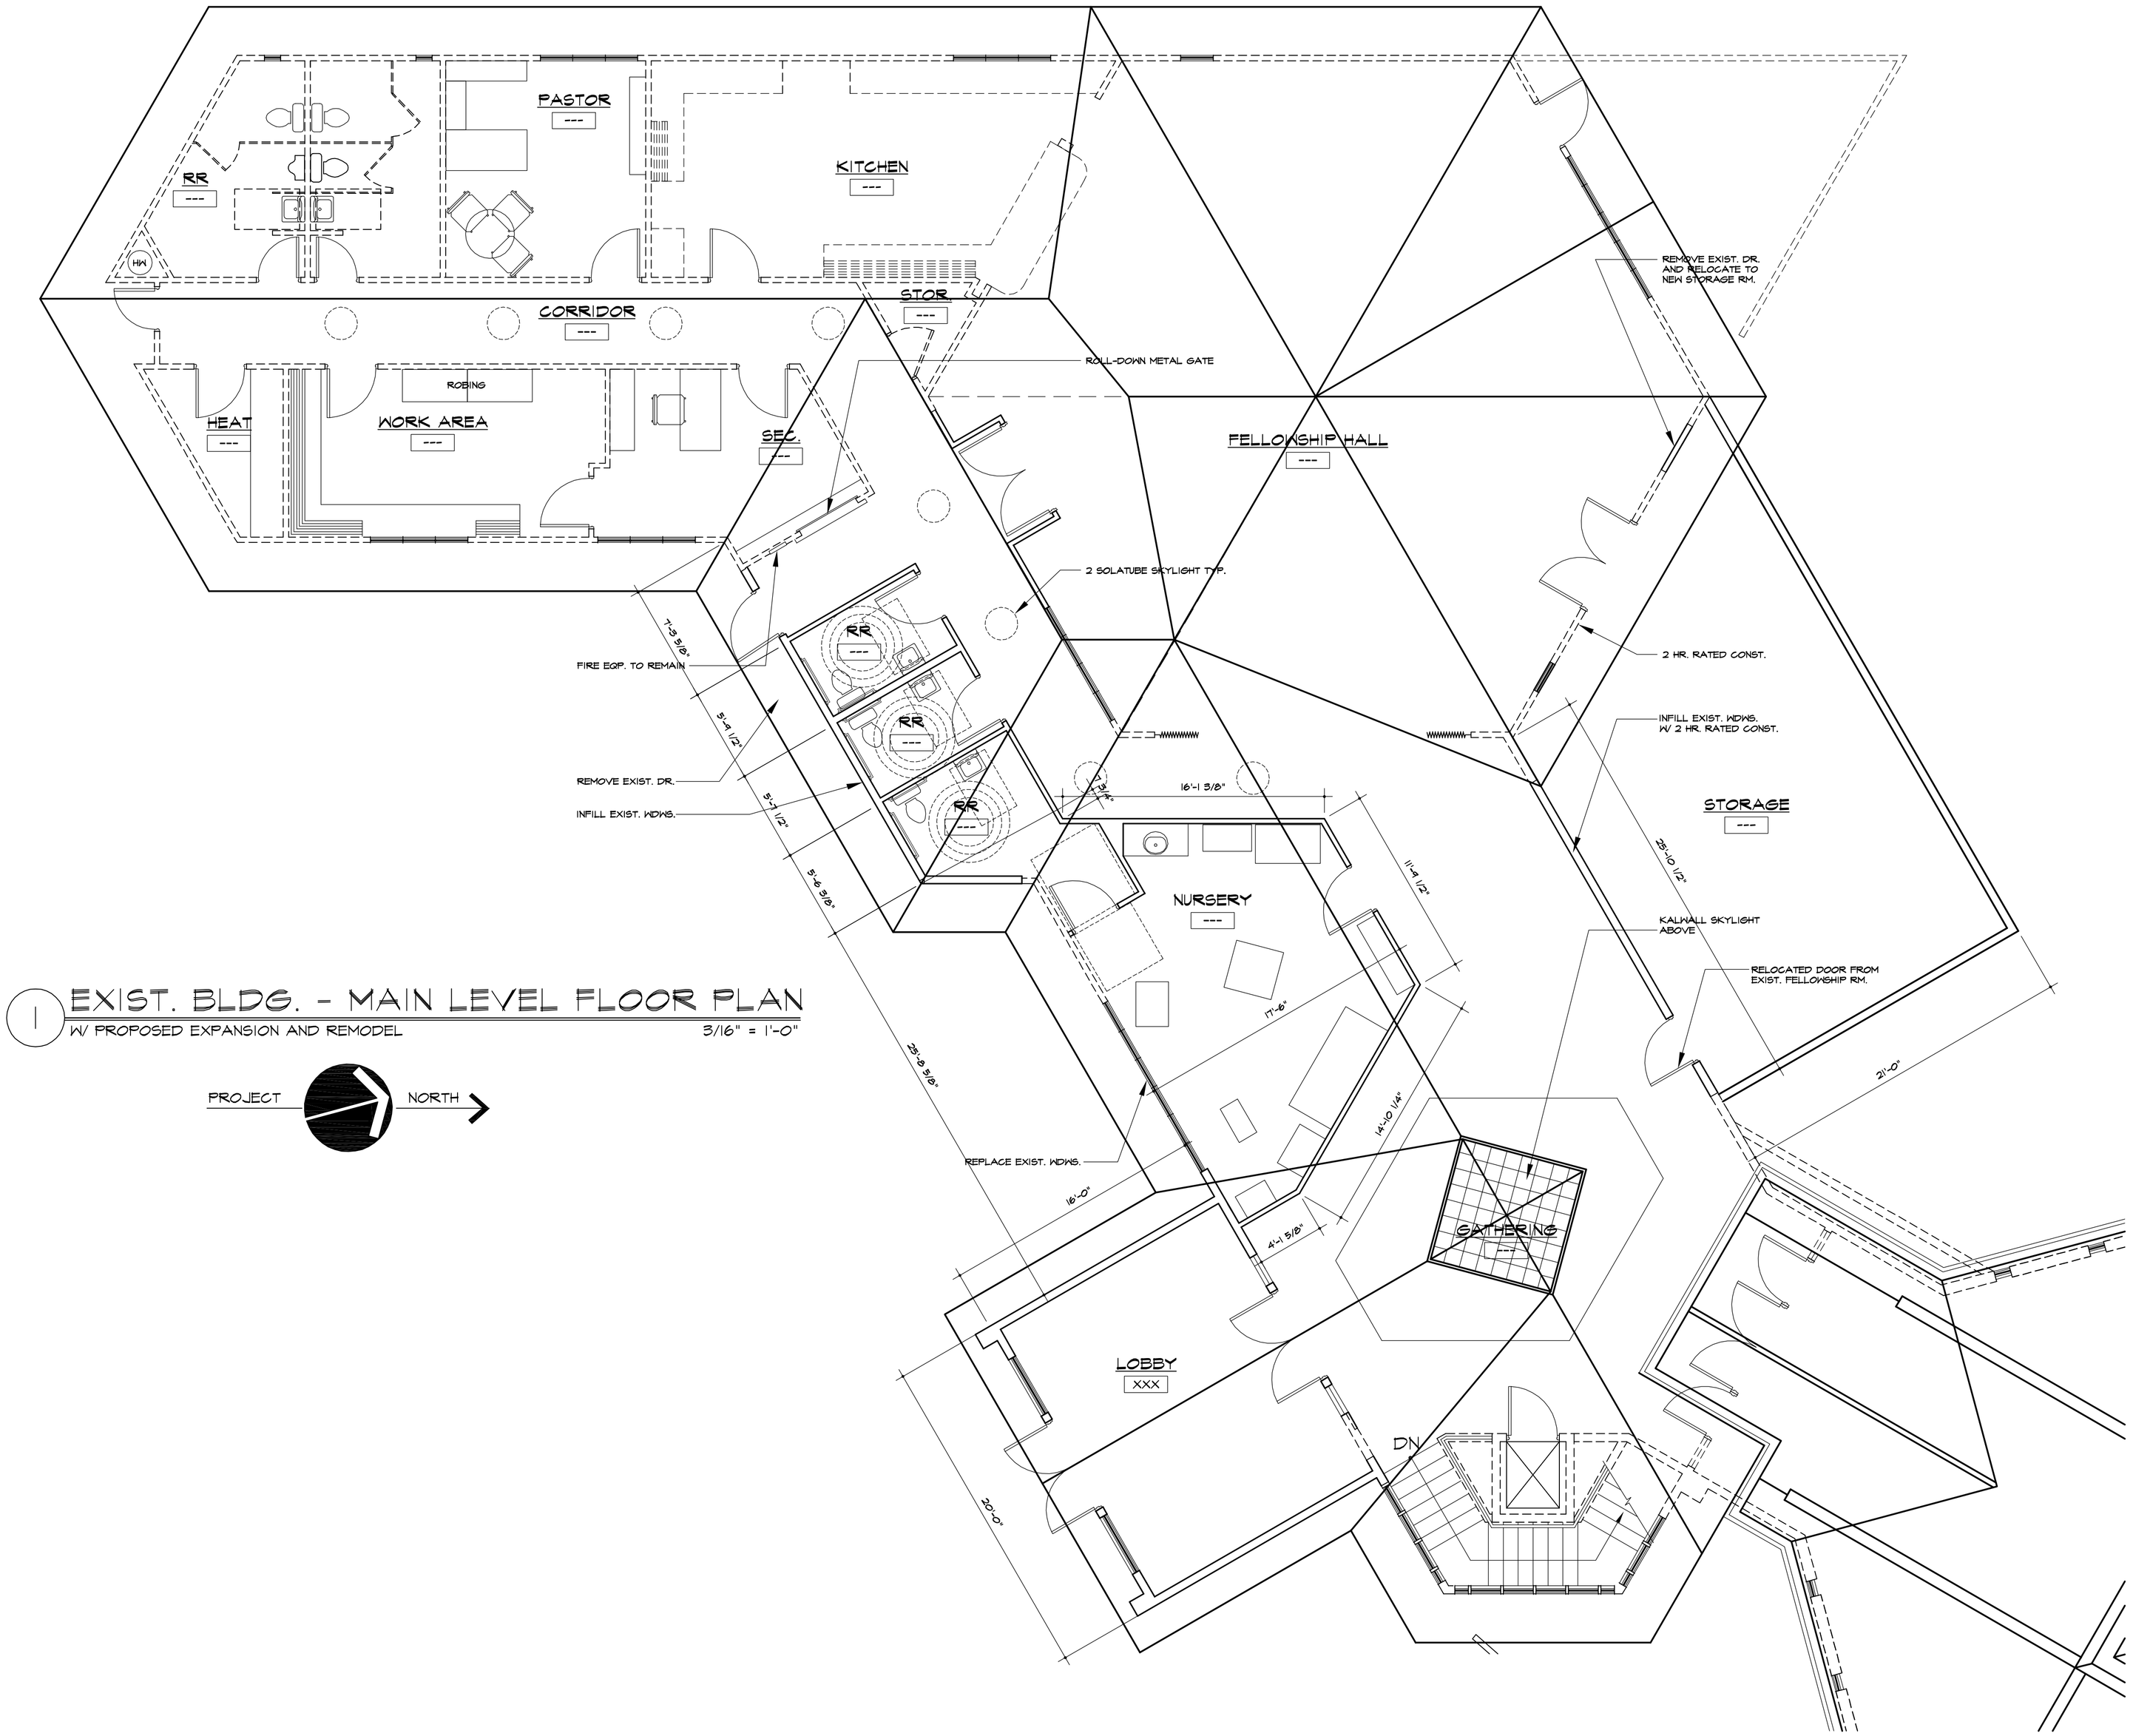

1 EXIST. BLDG. - MAIN LEVEL FLOOR PLAN

W/ PROPOSED EXPANSION AND REMODEL 3/16" = 1'-0"

PROJECT NORTH

TERENCE L. THORNHILL ARCHITECT

2715 ST. ANDREWS LOOP
SUITE "A"
PASCO, WA.
99301

509-547-8854
FAX 509-547-8912
tltarch@tlthornhillarchitect.com

A Professional Service Corporation

MEMBER

AMERICAN INSTITUTE OF ARCHITECTS

These drawings are intended for use solely with respect to this project and are the property of TERENCE L. THORNHILL Architect Inc. P.S. which reserves all common law, statutory, copyright and other rights.

DRAWN BY:
TT

CHECKED BY:
TT

PHASE
SD

REVISION NO.

5210 REGISTERED ARCHITECT
TERENCE L THORNHILL
STATE OF WASHINGTON

LORD OF LIFE LUTHERAN CHURCH

KENNEWICK, WA

MAIN LEVEL FLOOR PLAN EXIST. BLDG.

3.2

211-119

SEPTEMBER 25, 2011

1119-PLN10